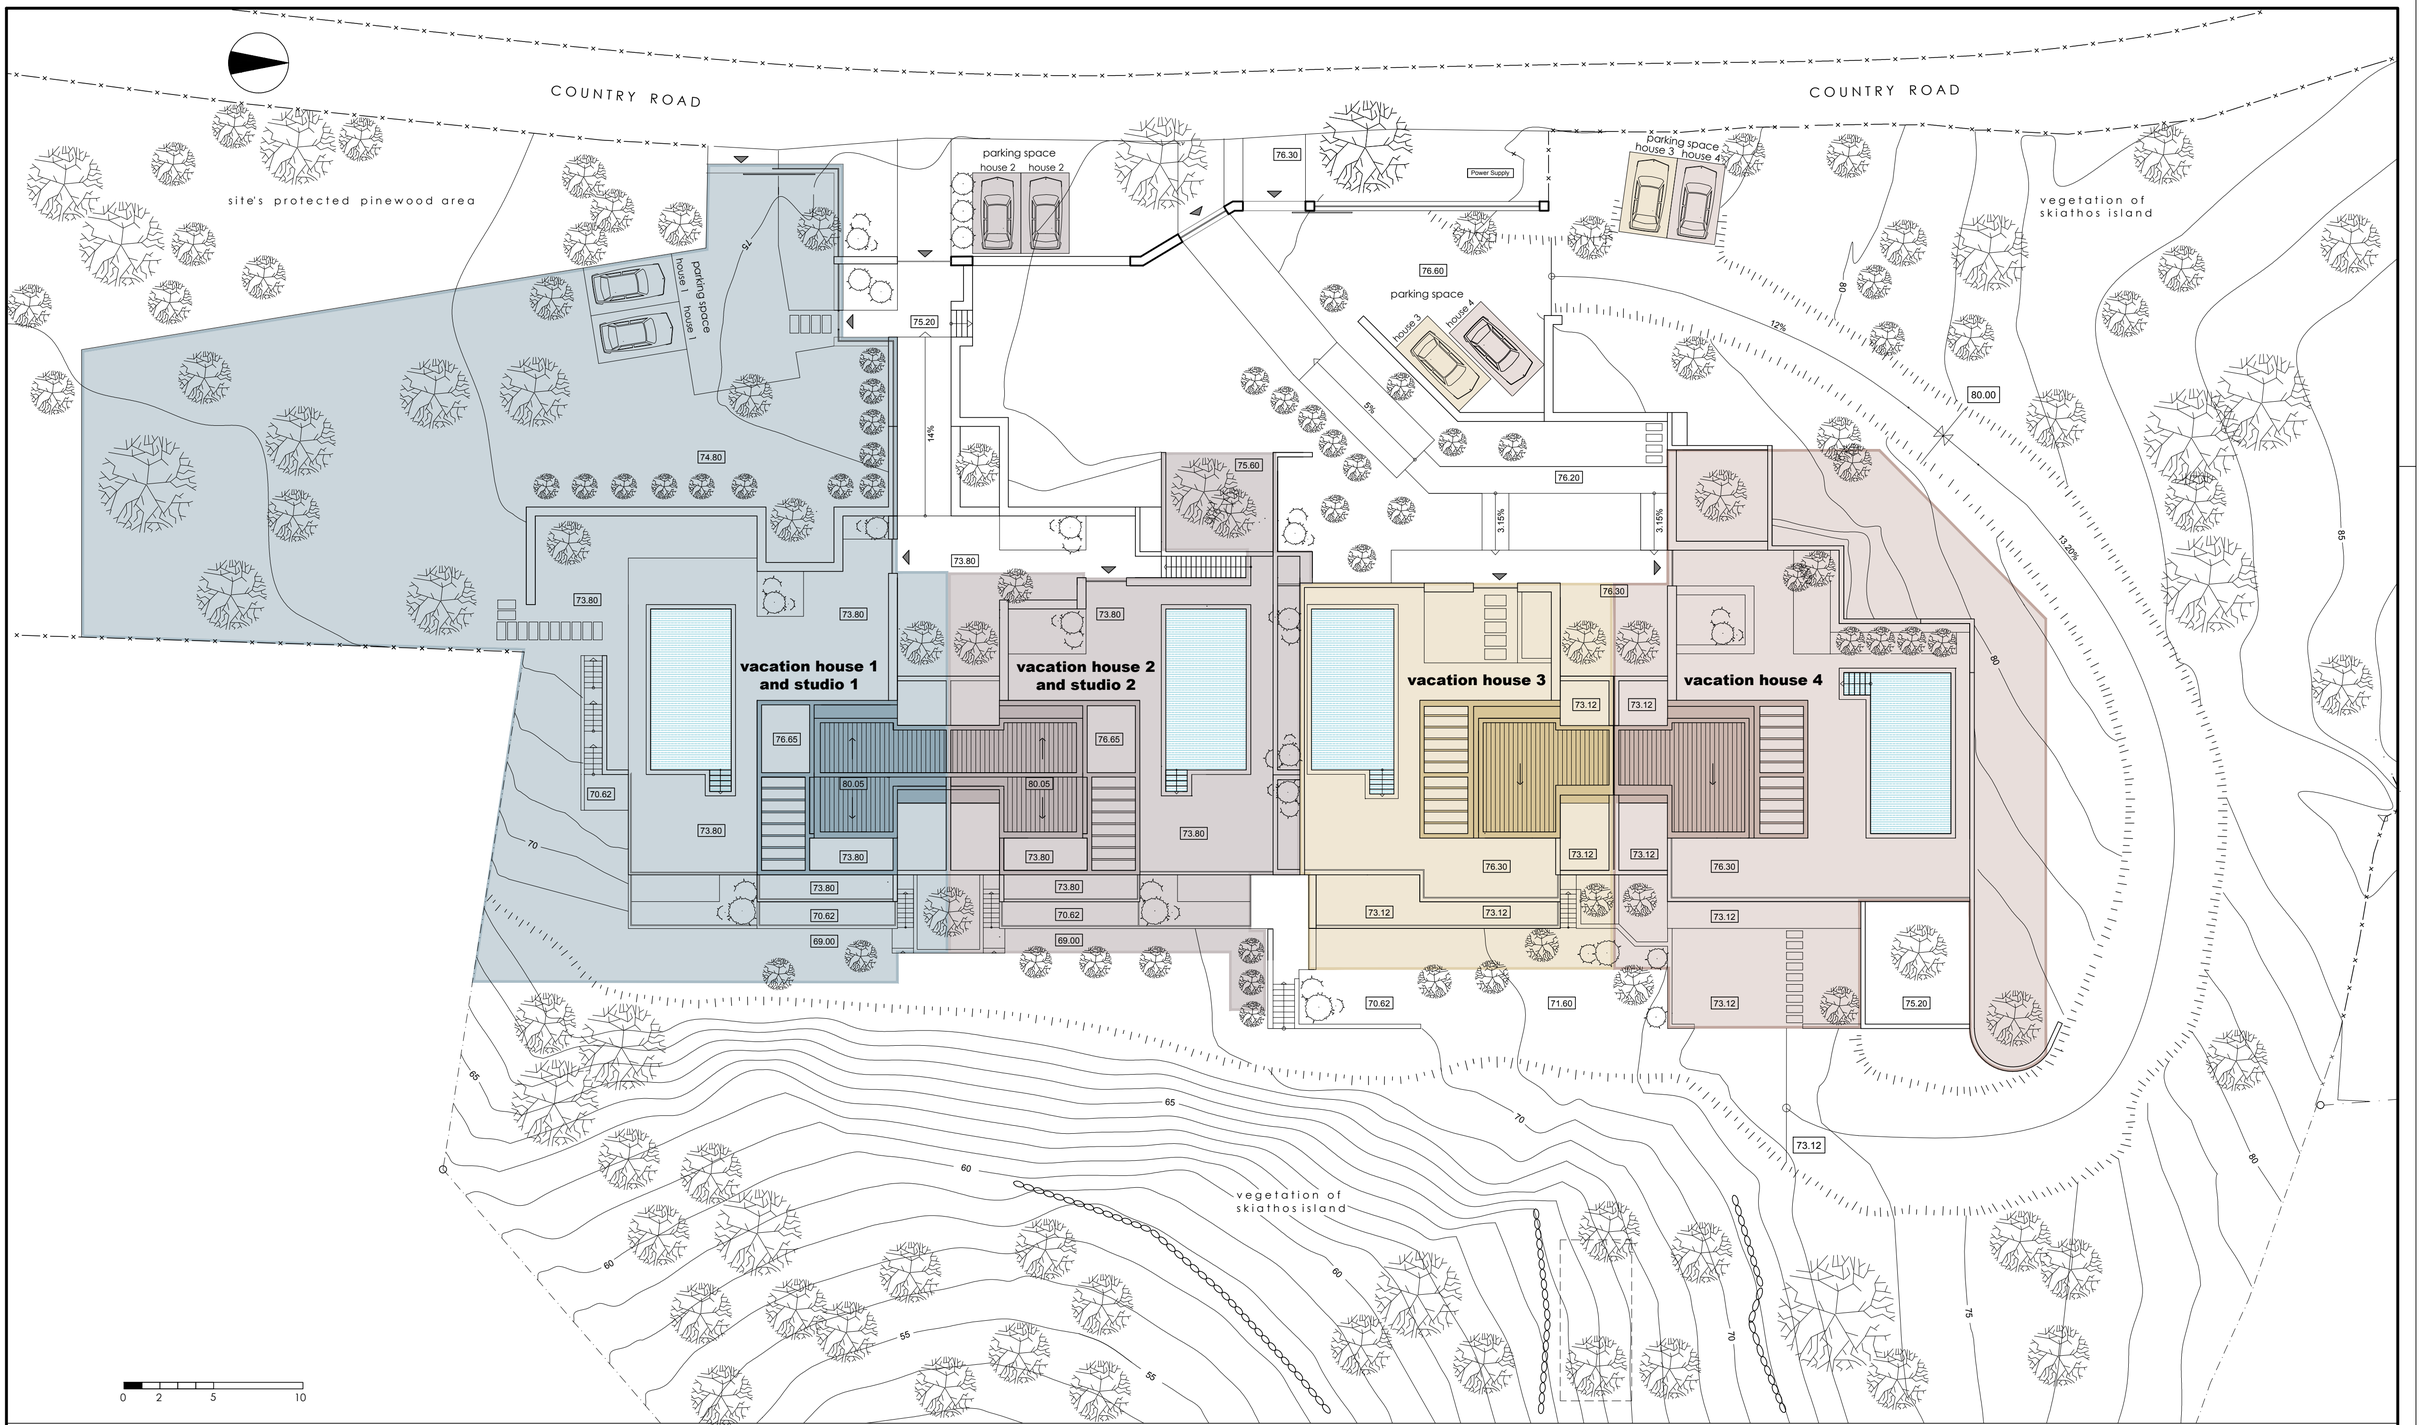

development: **D. Simos**
11 Pentelis st, Kifissia, Athens,14562 - T: (+30) 2112215508, (+30) 6944474747 - dsimos@otenet.gr - www.oiki.gr

architects: **E. Simou - Kamari**
& collaborating architects

building complex plan

4 VACATION HOUSES IN POUNTA , SKIATHOS